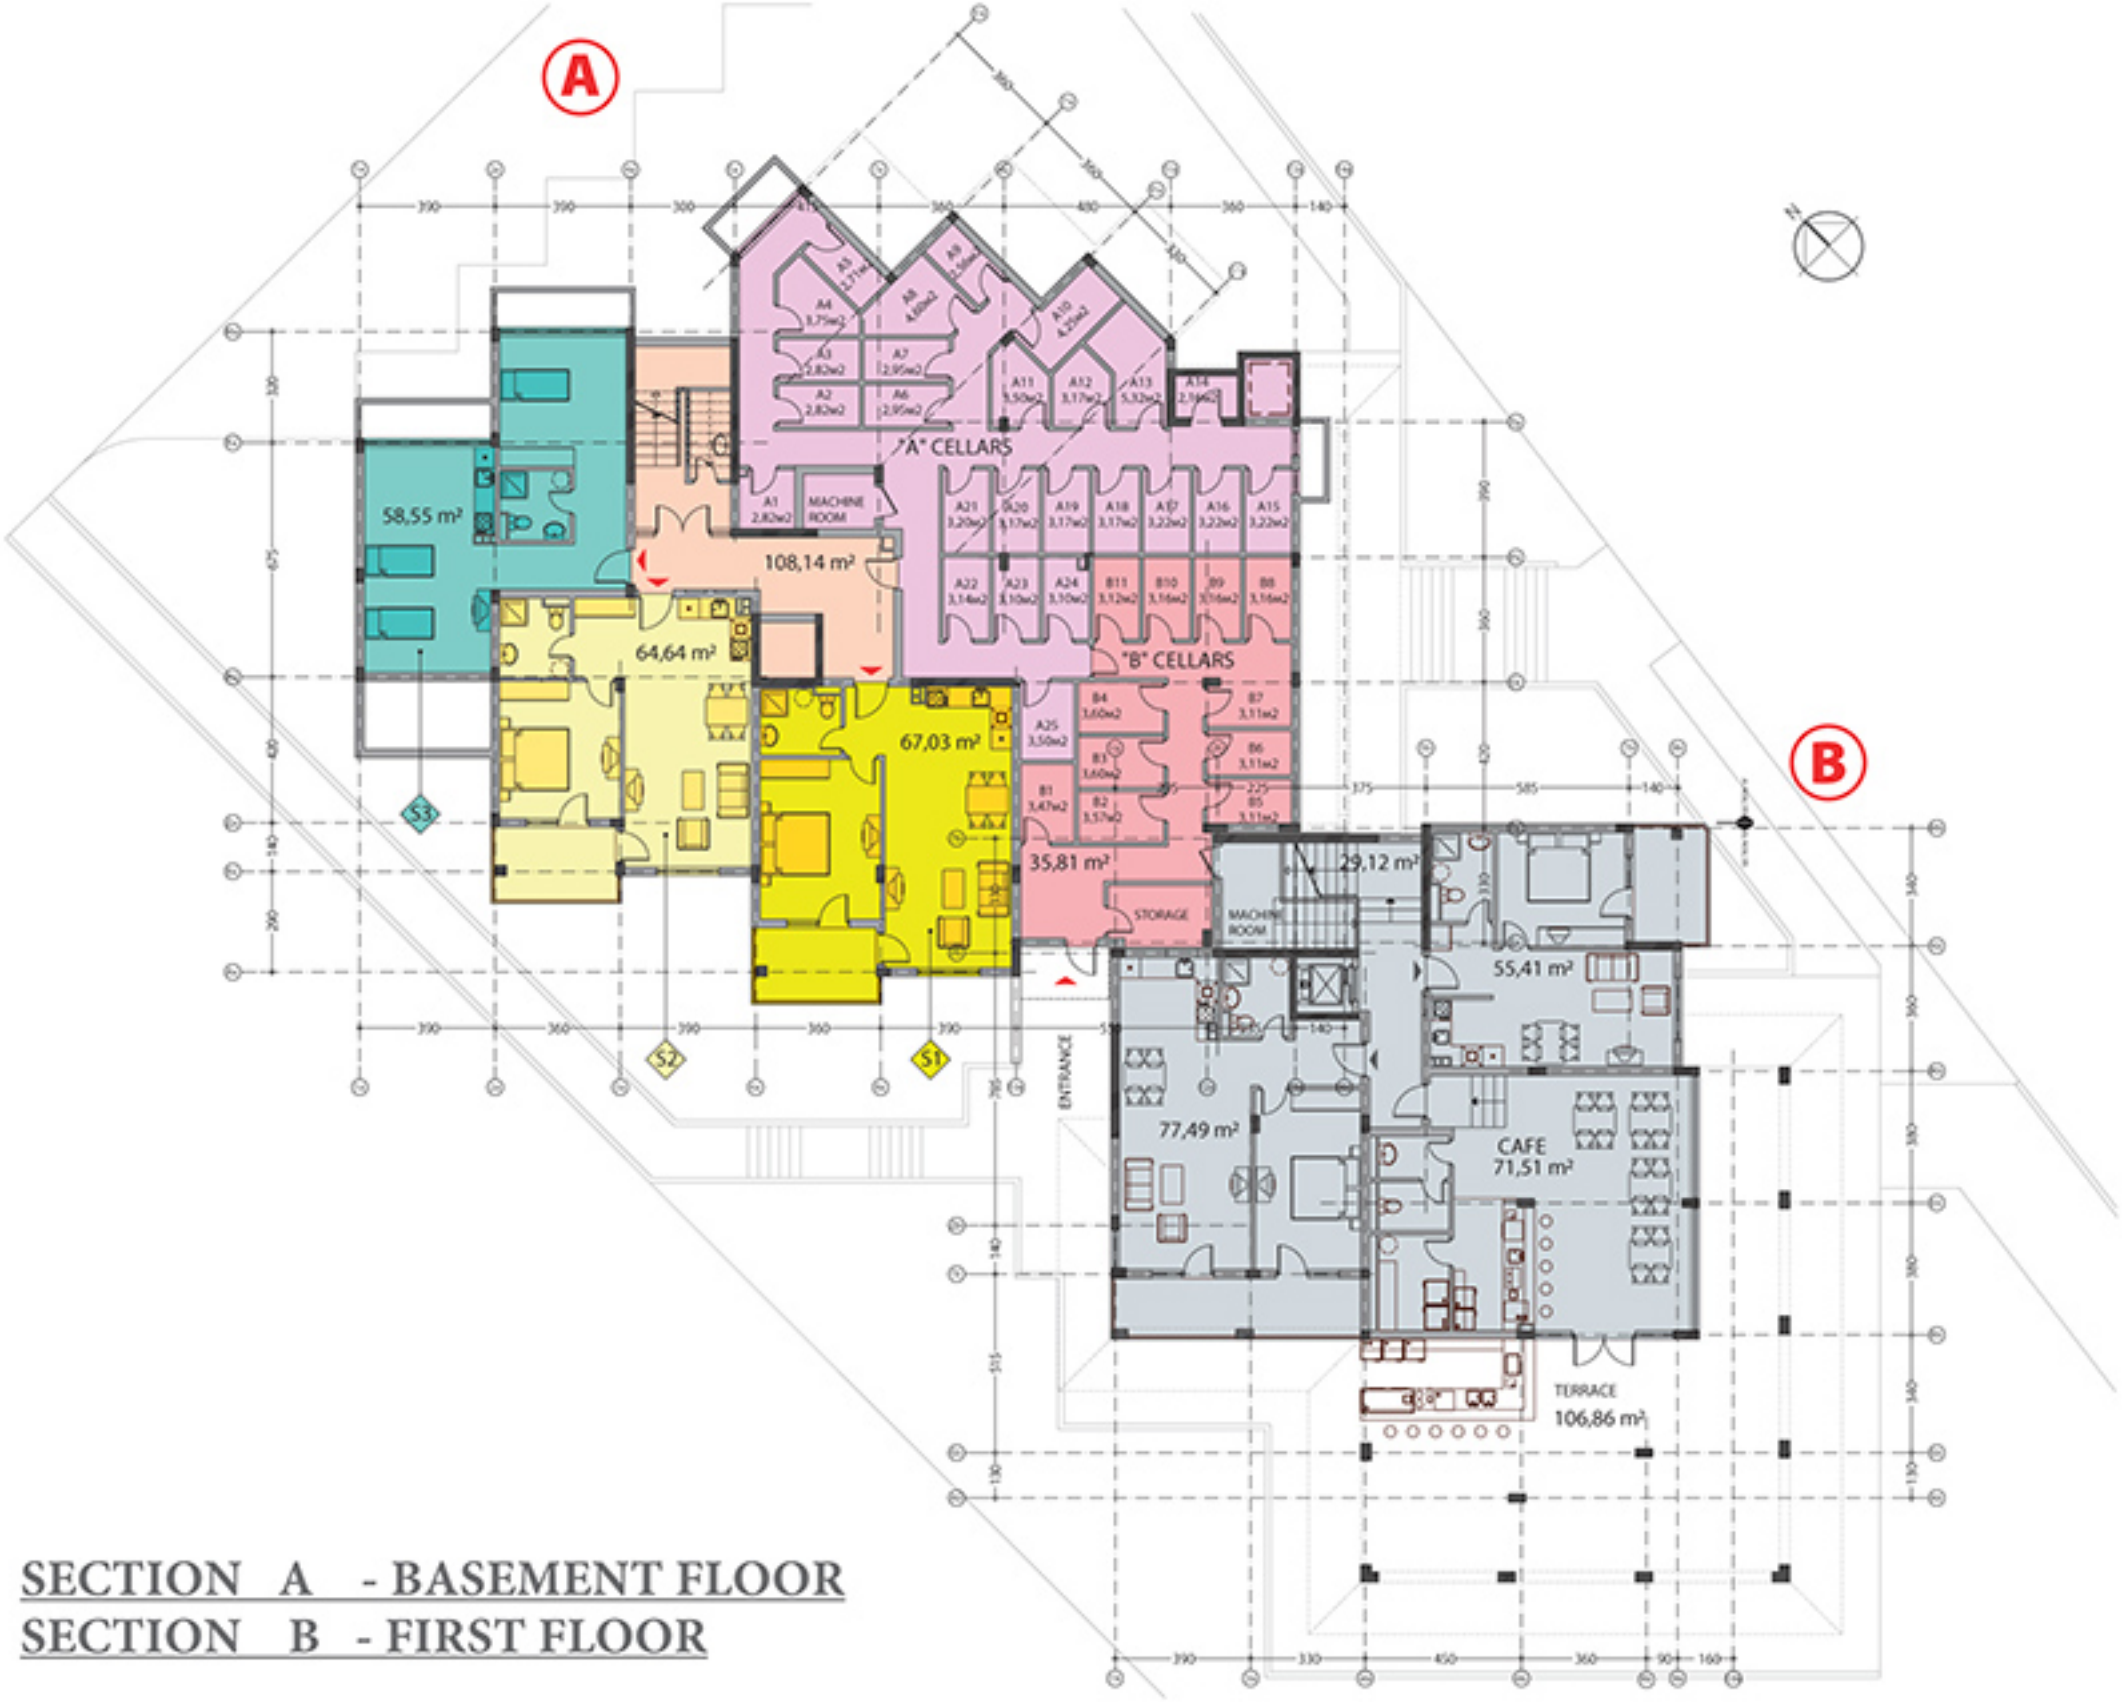

SECTION A - BASEMENT FLOOR
SECTION B - FIRST FLOOR

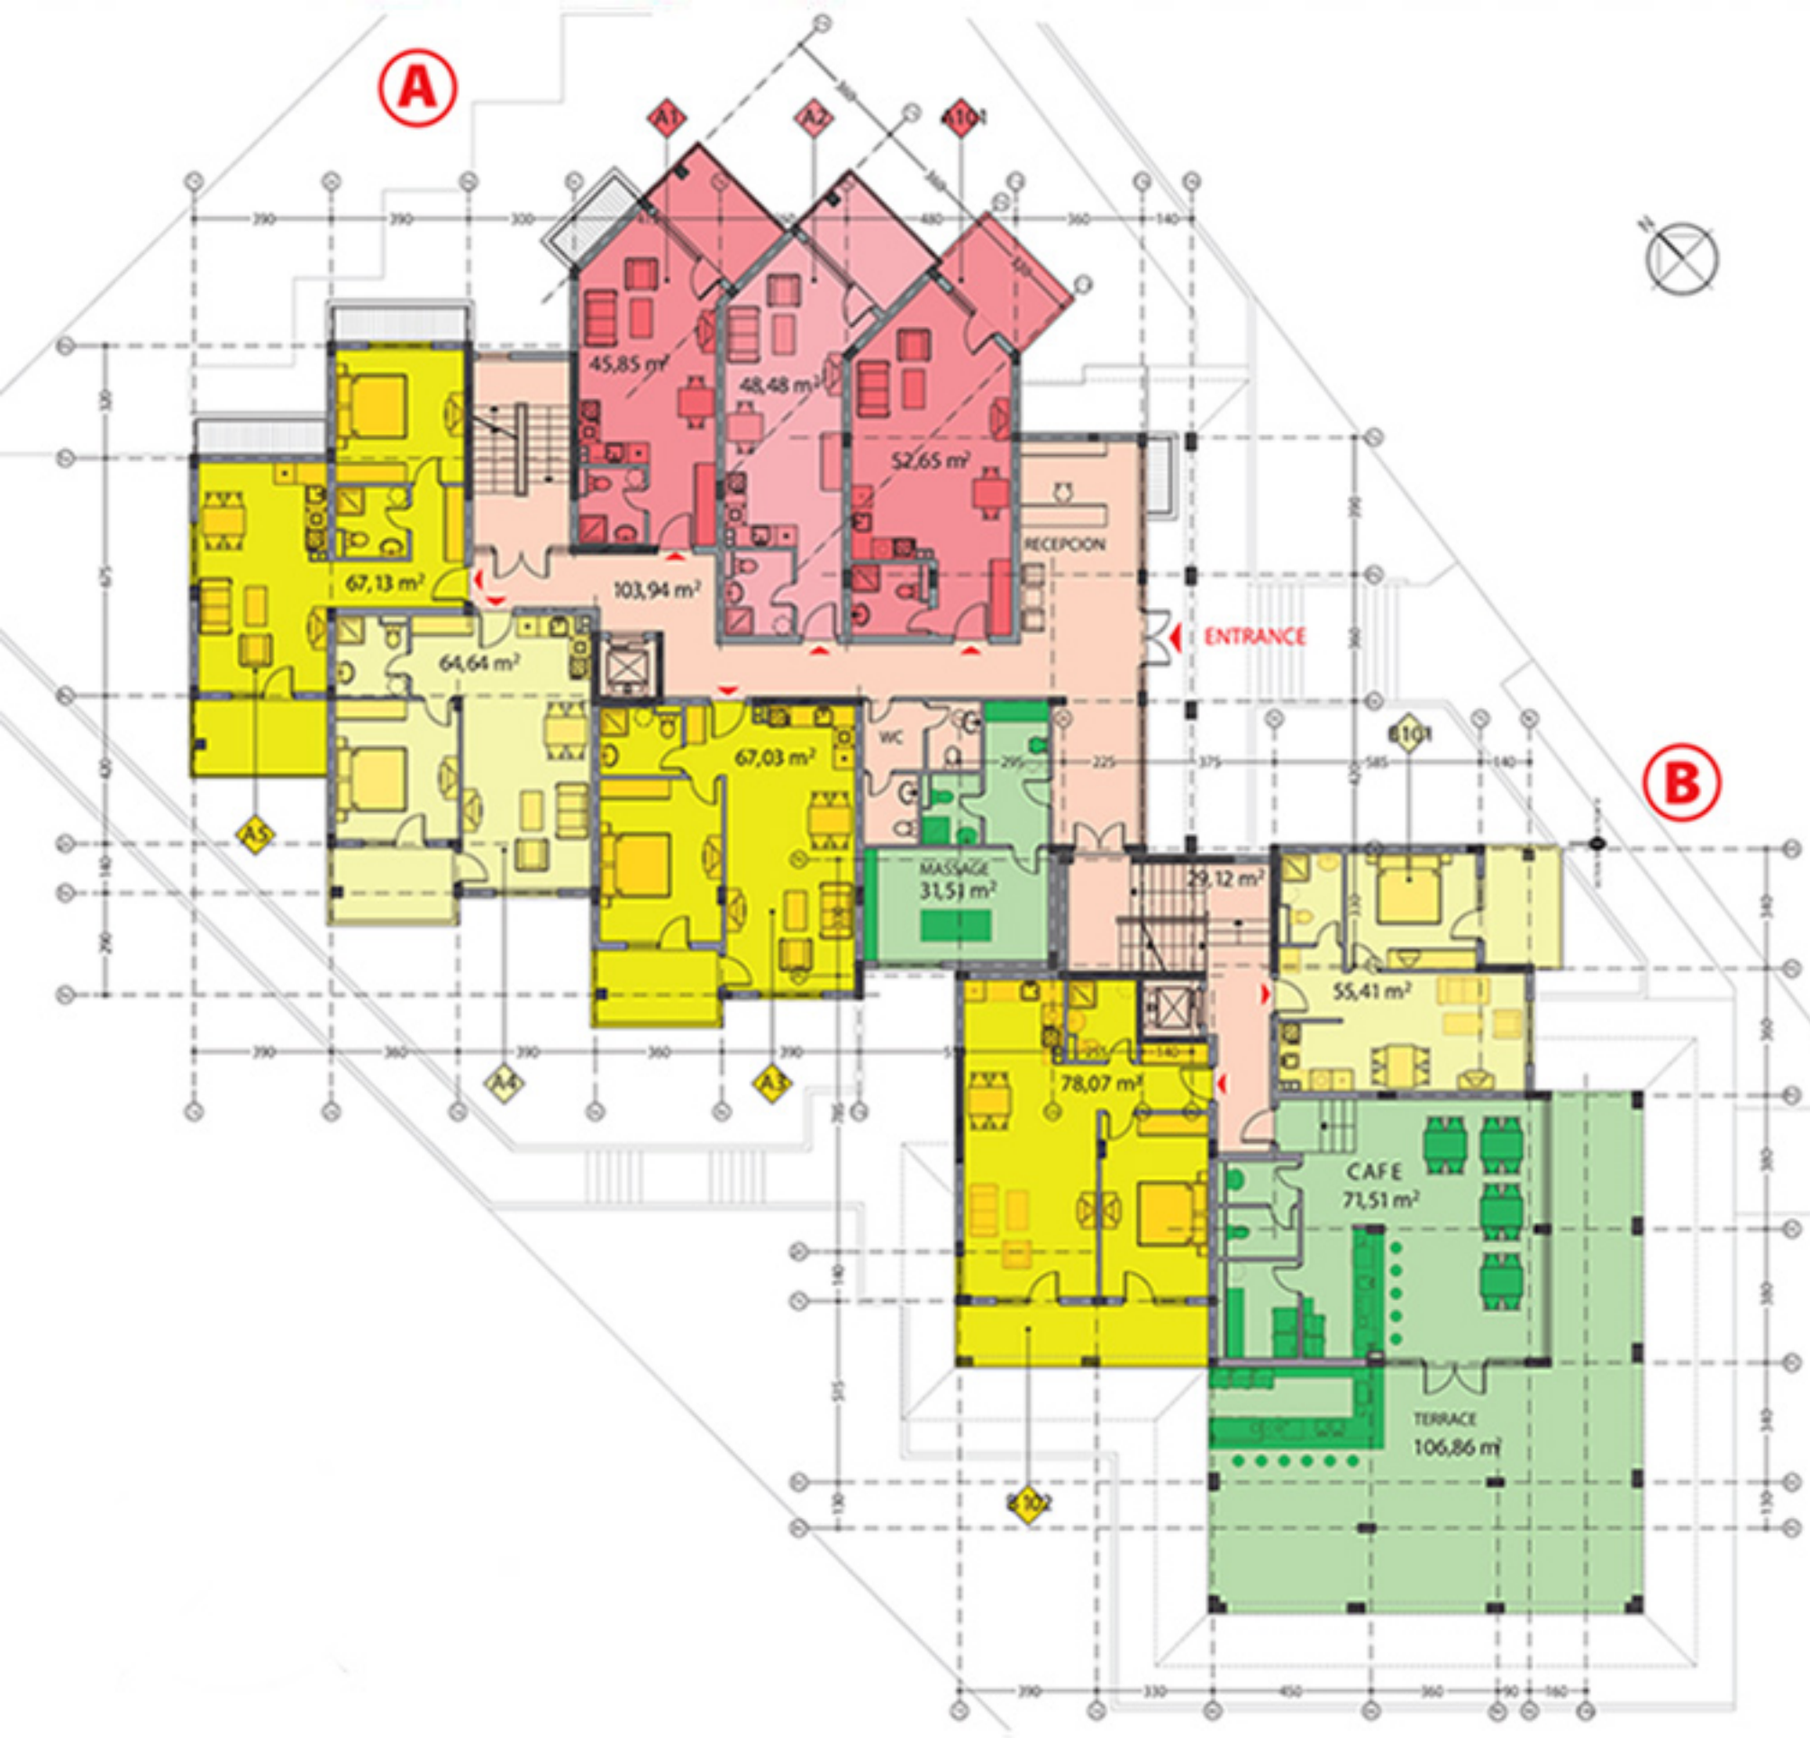

SECTION A,B - FIRST FLOOR

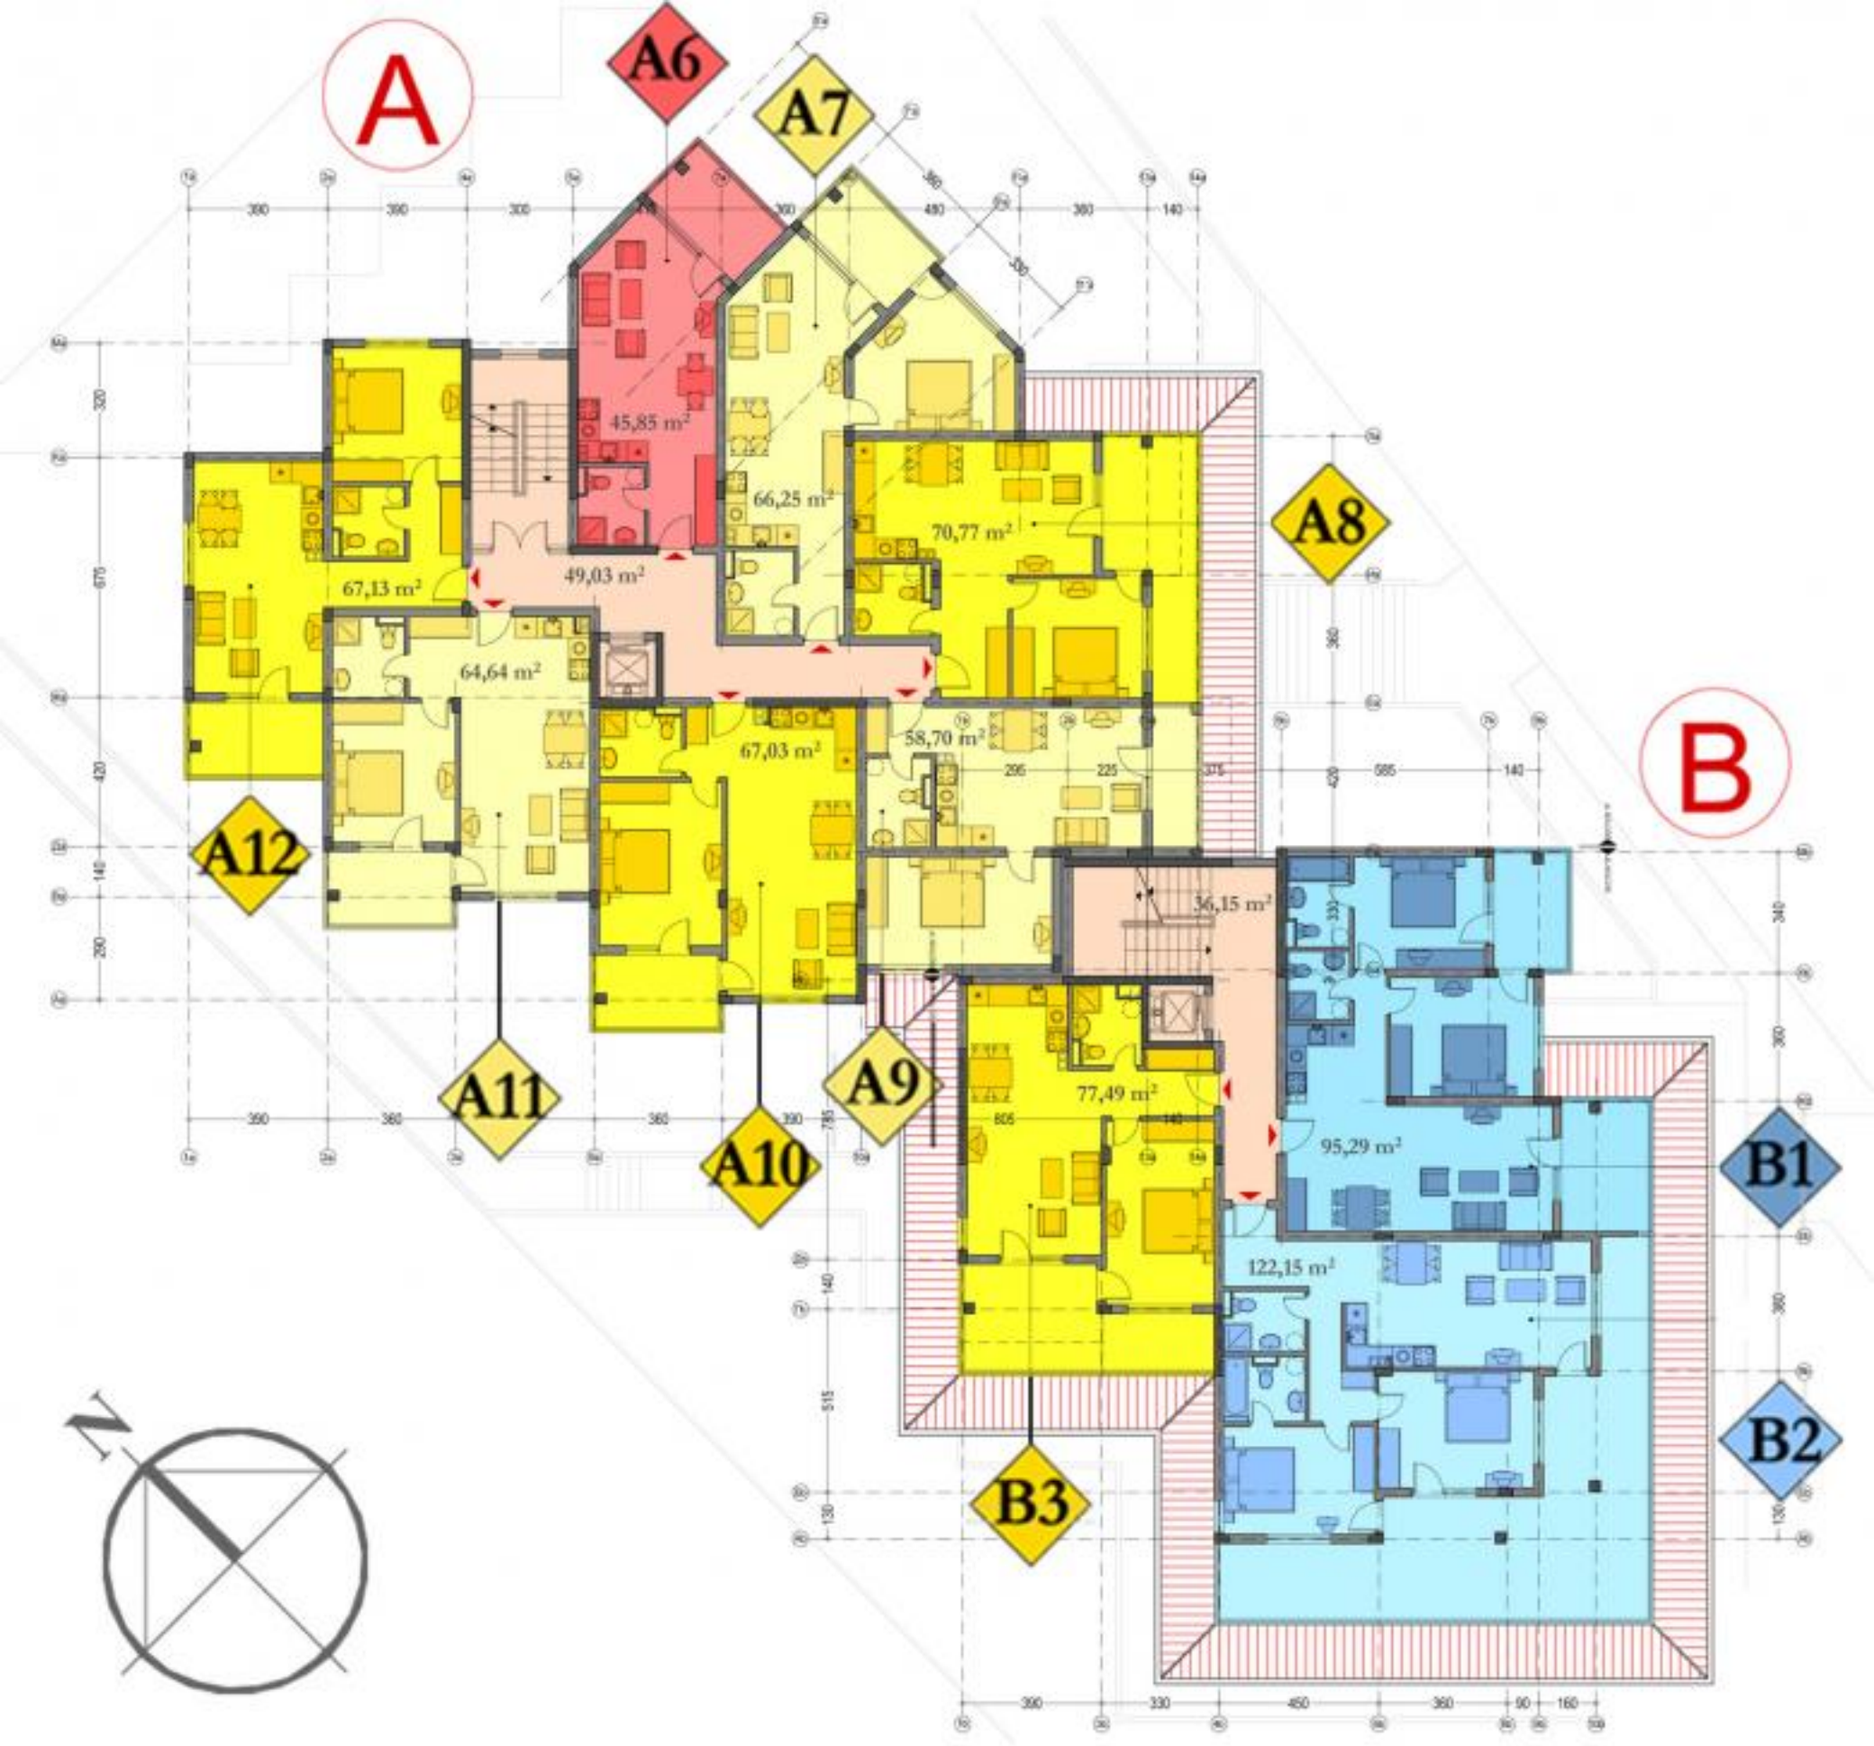

SECTION A,B - SECOND FLOOR

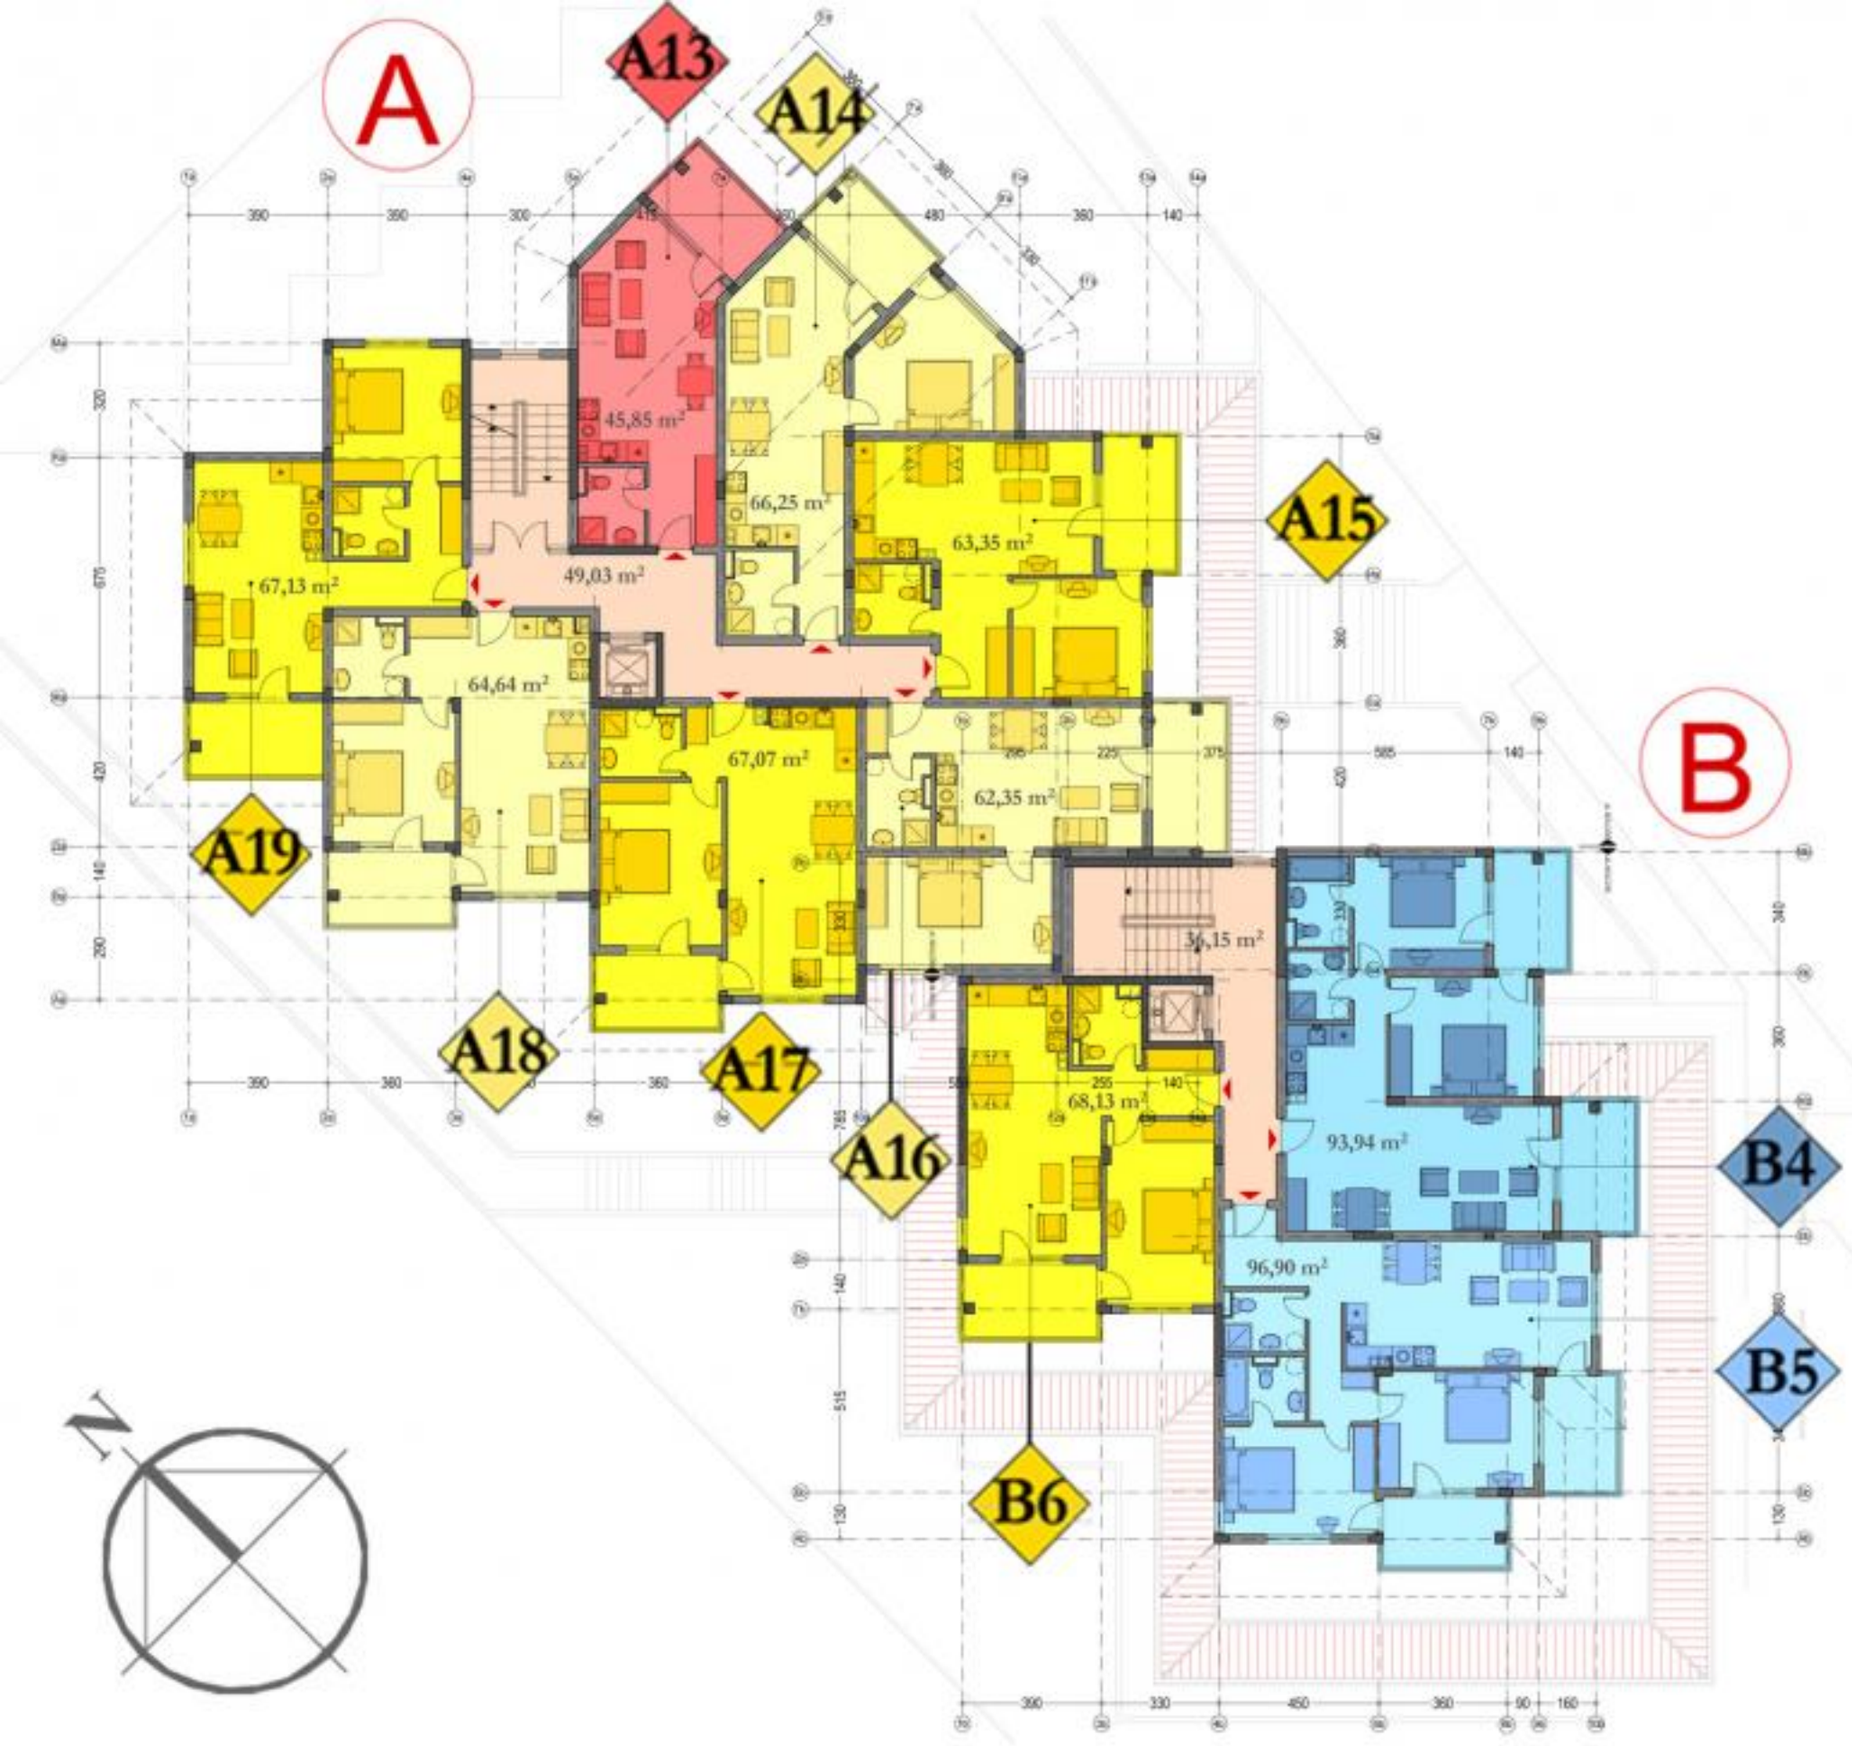

SECTION A,B - THIRD FLOOR

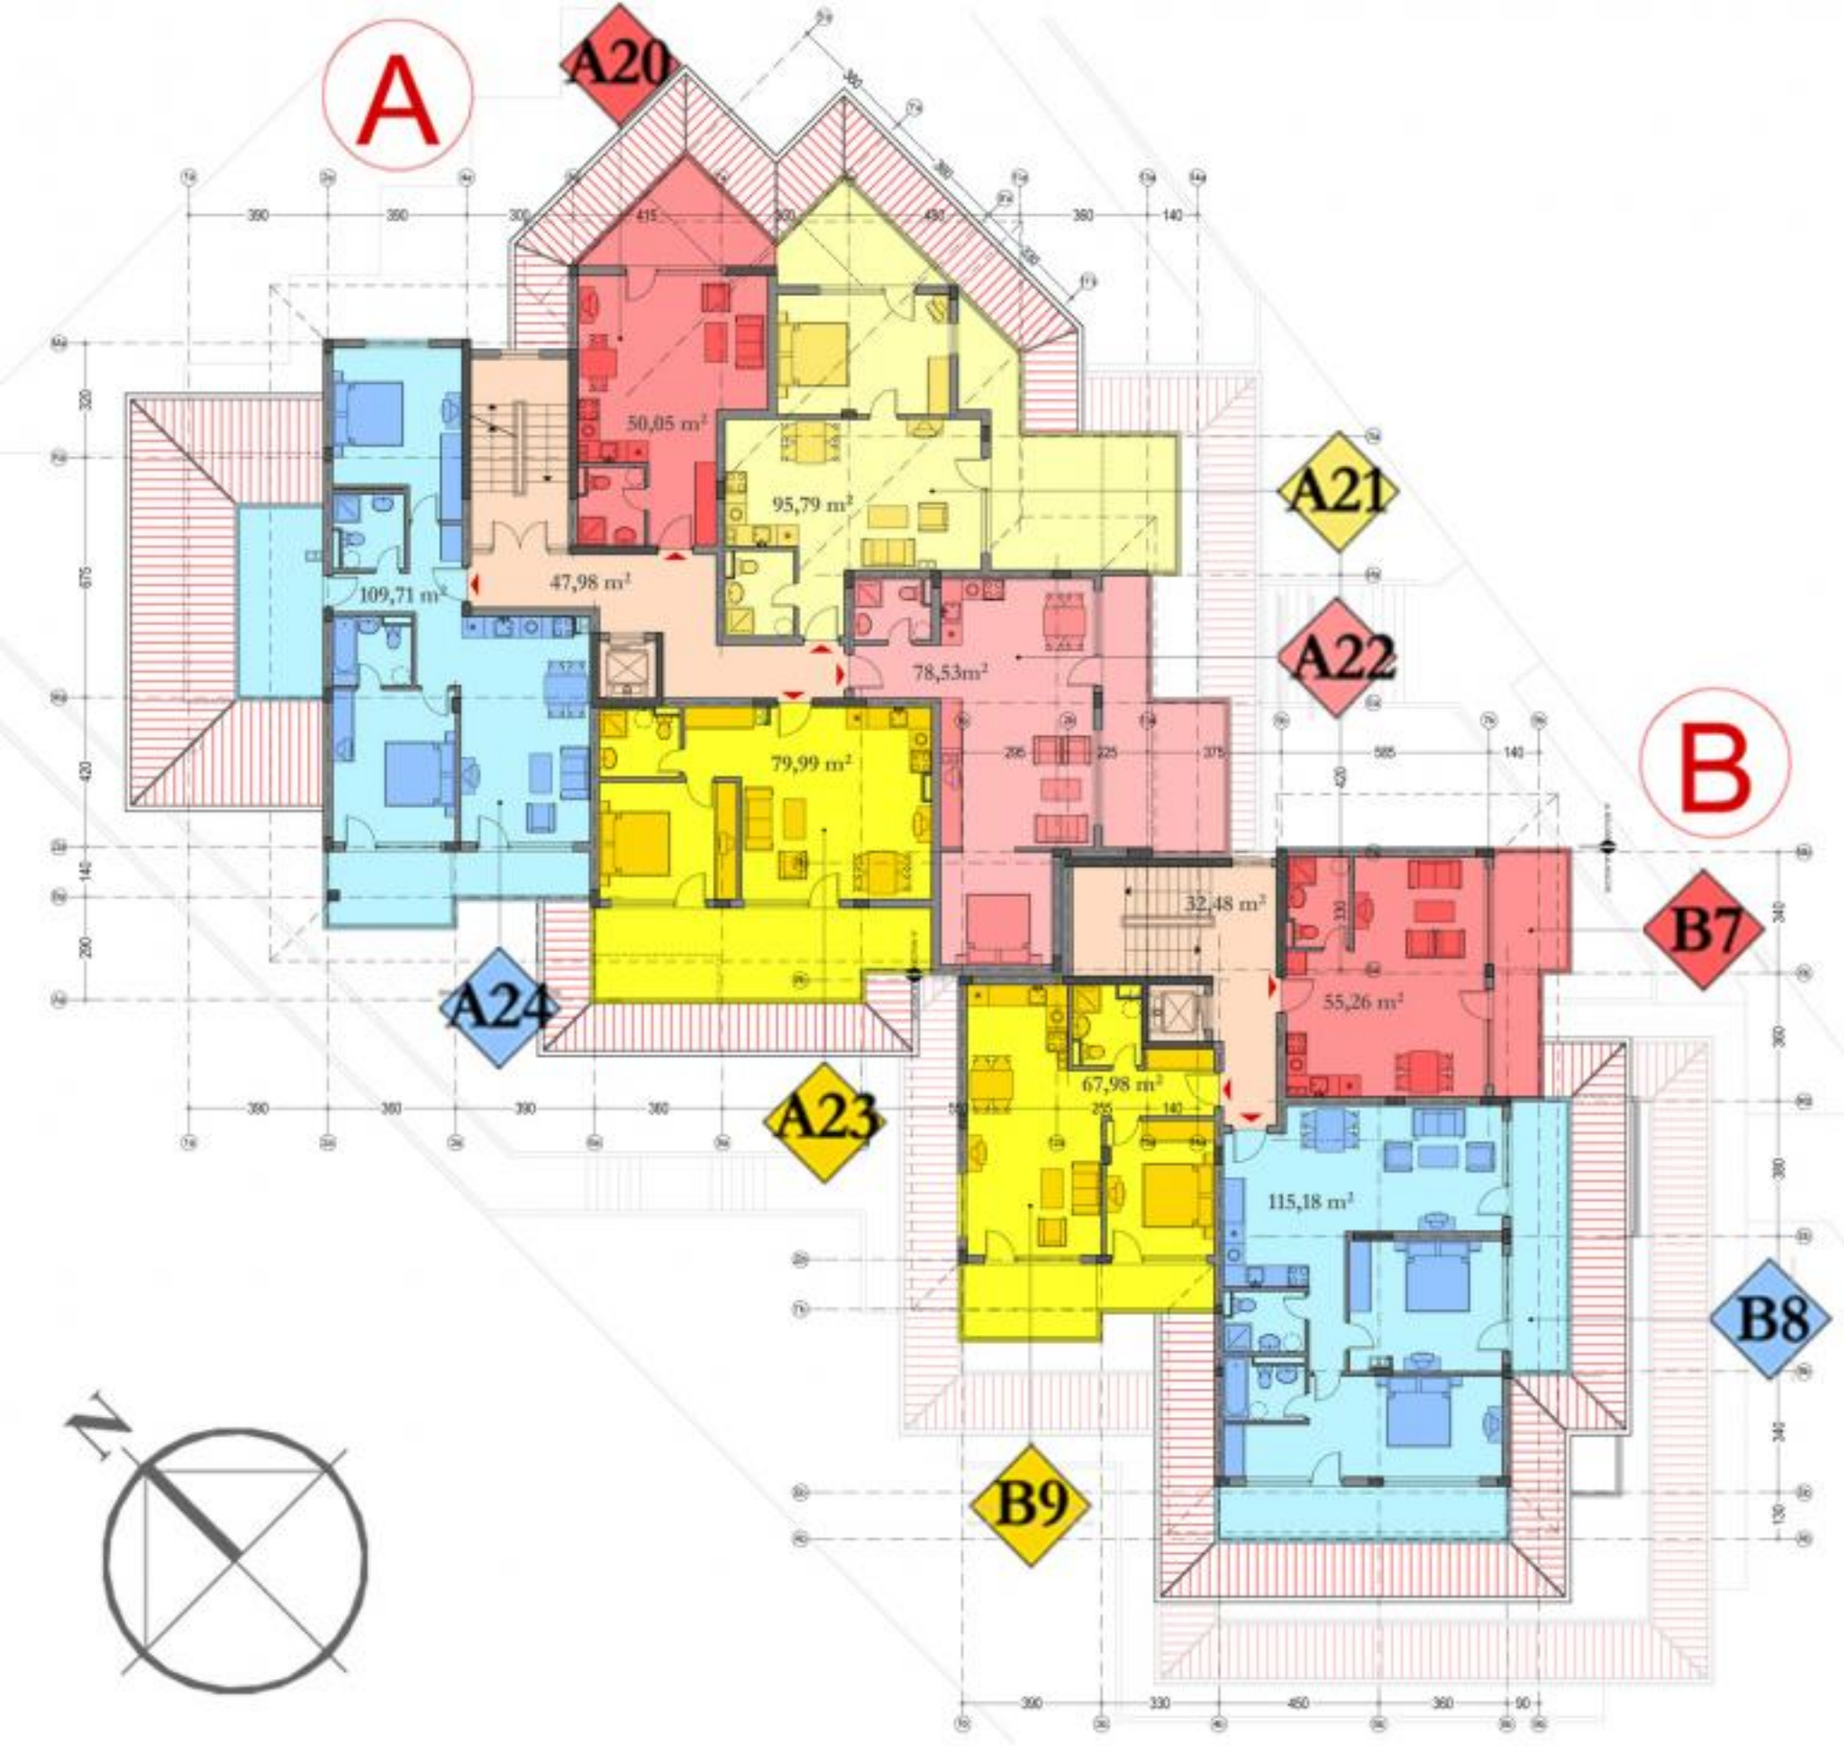

SECTION A,B - FOURTH FLOOR

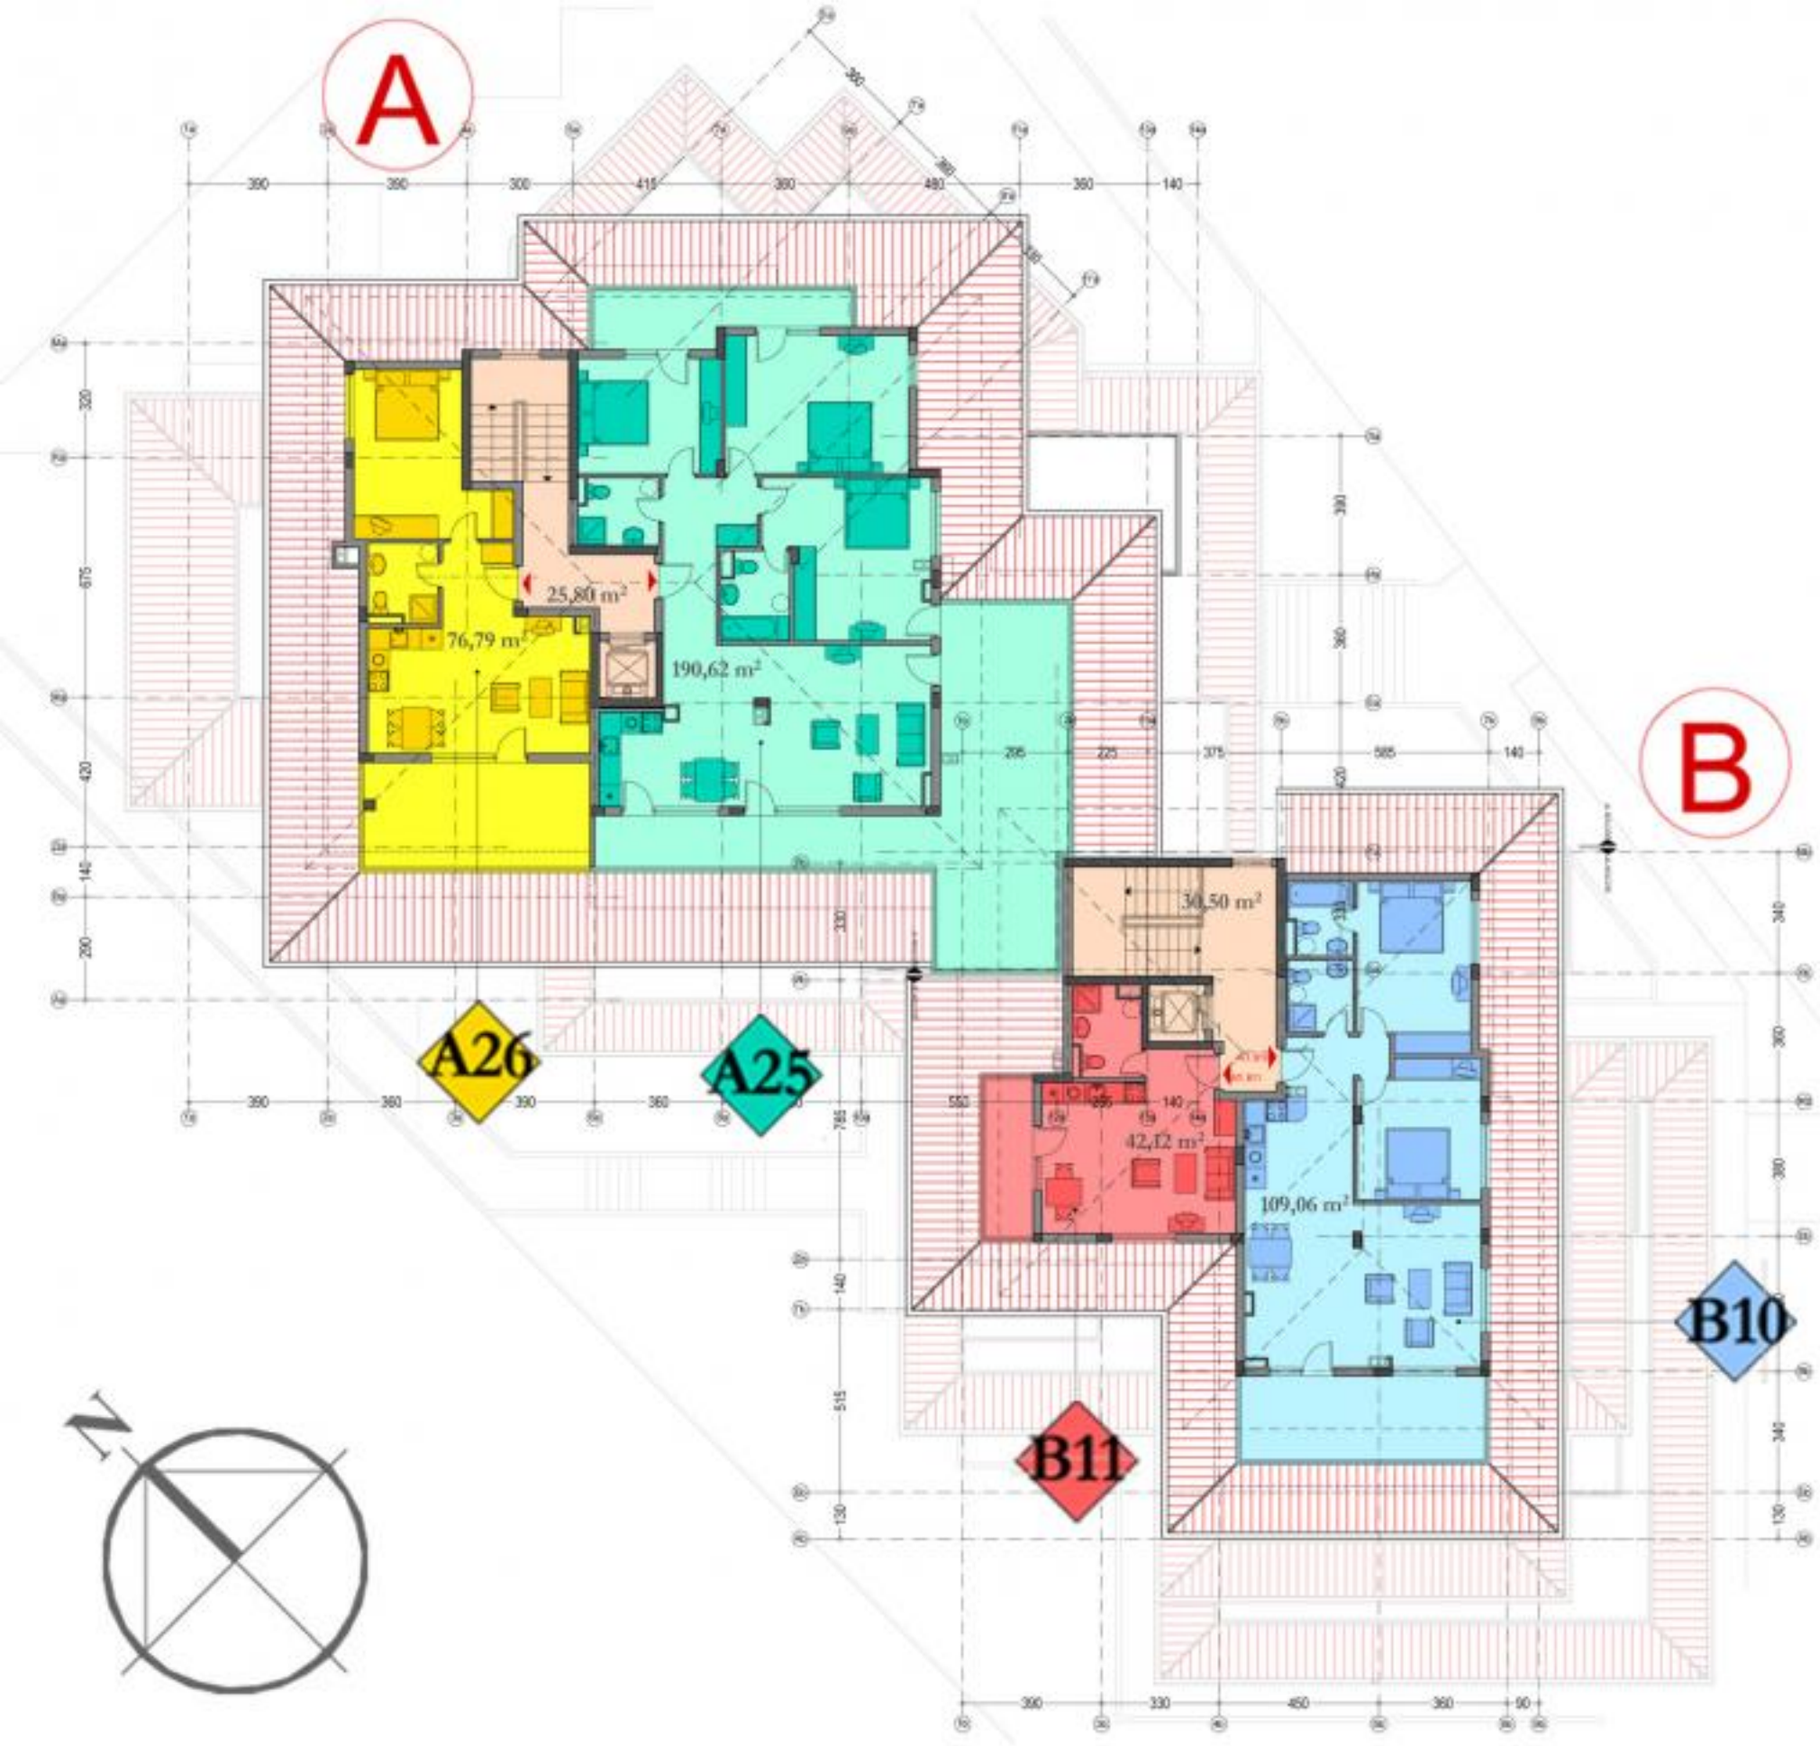

SECTION A,B - FIFTH FLOOR