
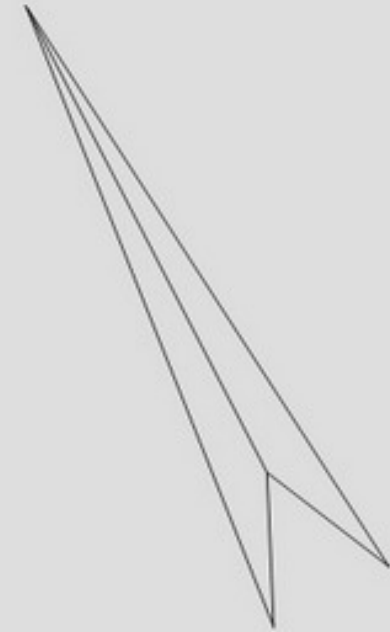


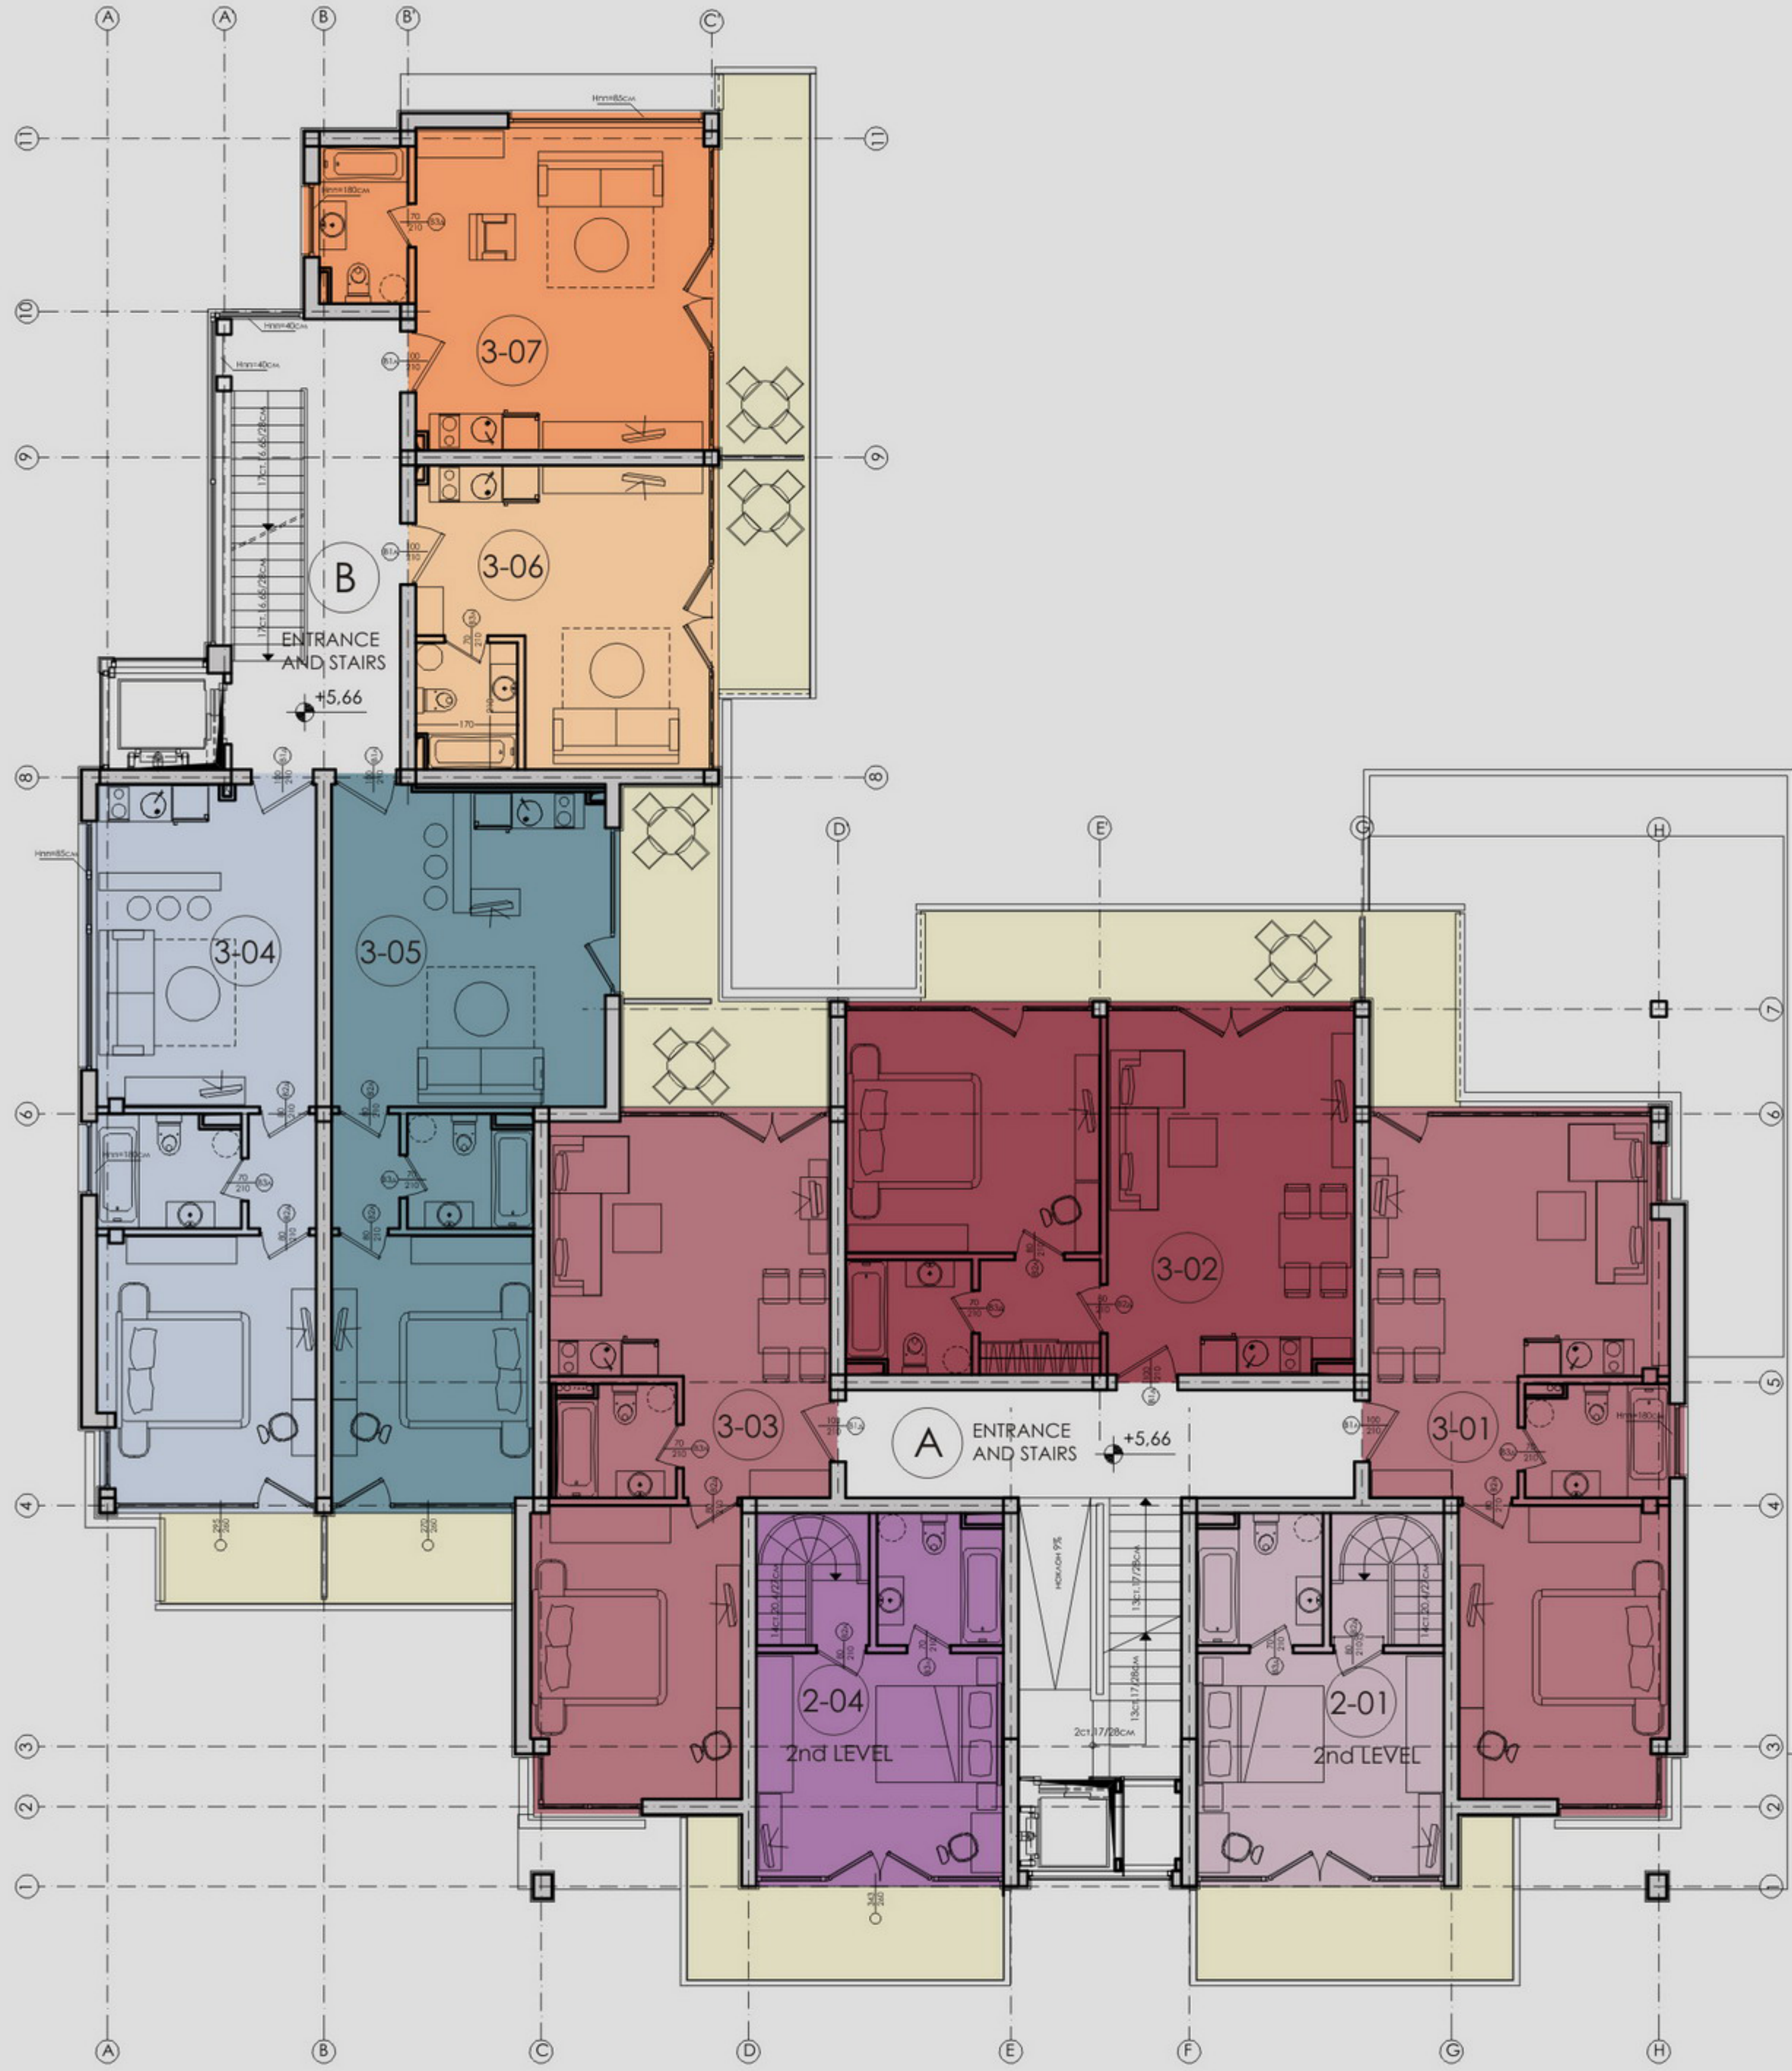

PLAN 3RD FLOOR / LEVEL +5,66 /	DRAWING No4	
	SCALE 1:150	
IDEA ARCHITECTURAL PROJECT		
PROJECT ARCHITECT:	Arch. Alexandrina Nenkova	
PROJECT TEAM:	Arch. Nadejda Mihailova	
	Arch. Nikolay Simeonov	
DEVELOPER:	Sonnenstrandwohnbau Ltd	
ПРОЕКТАНЕ, ПРОЕКТИРАНЕ		
СОФИЯ, ул. "Царски Горци" №10, тел. 8000 02 65 22 64		

CIVIL BUILDING IN SUNNY BEACH - WEST RESORT, UPI VIII-55, AREA No 7601, NESEBAR		
TOTAL AREA LEVEL +5,66:		516,42 m2